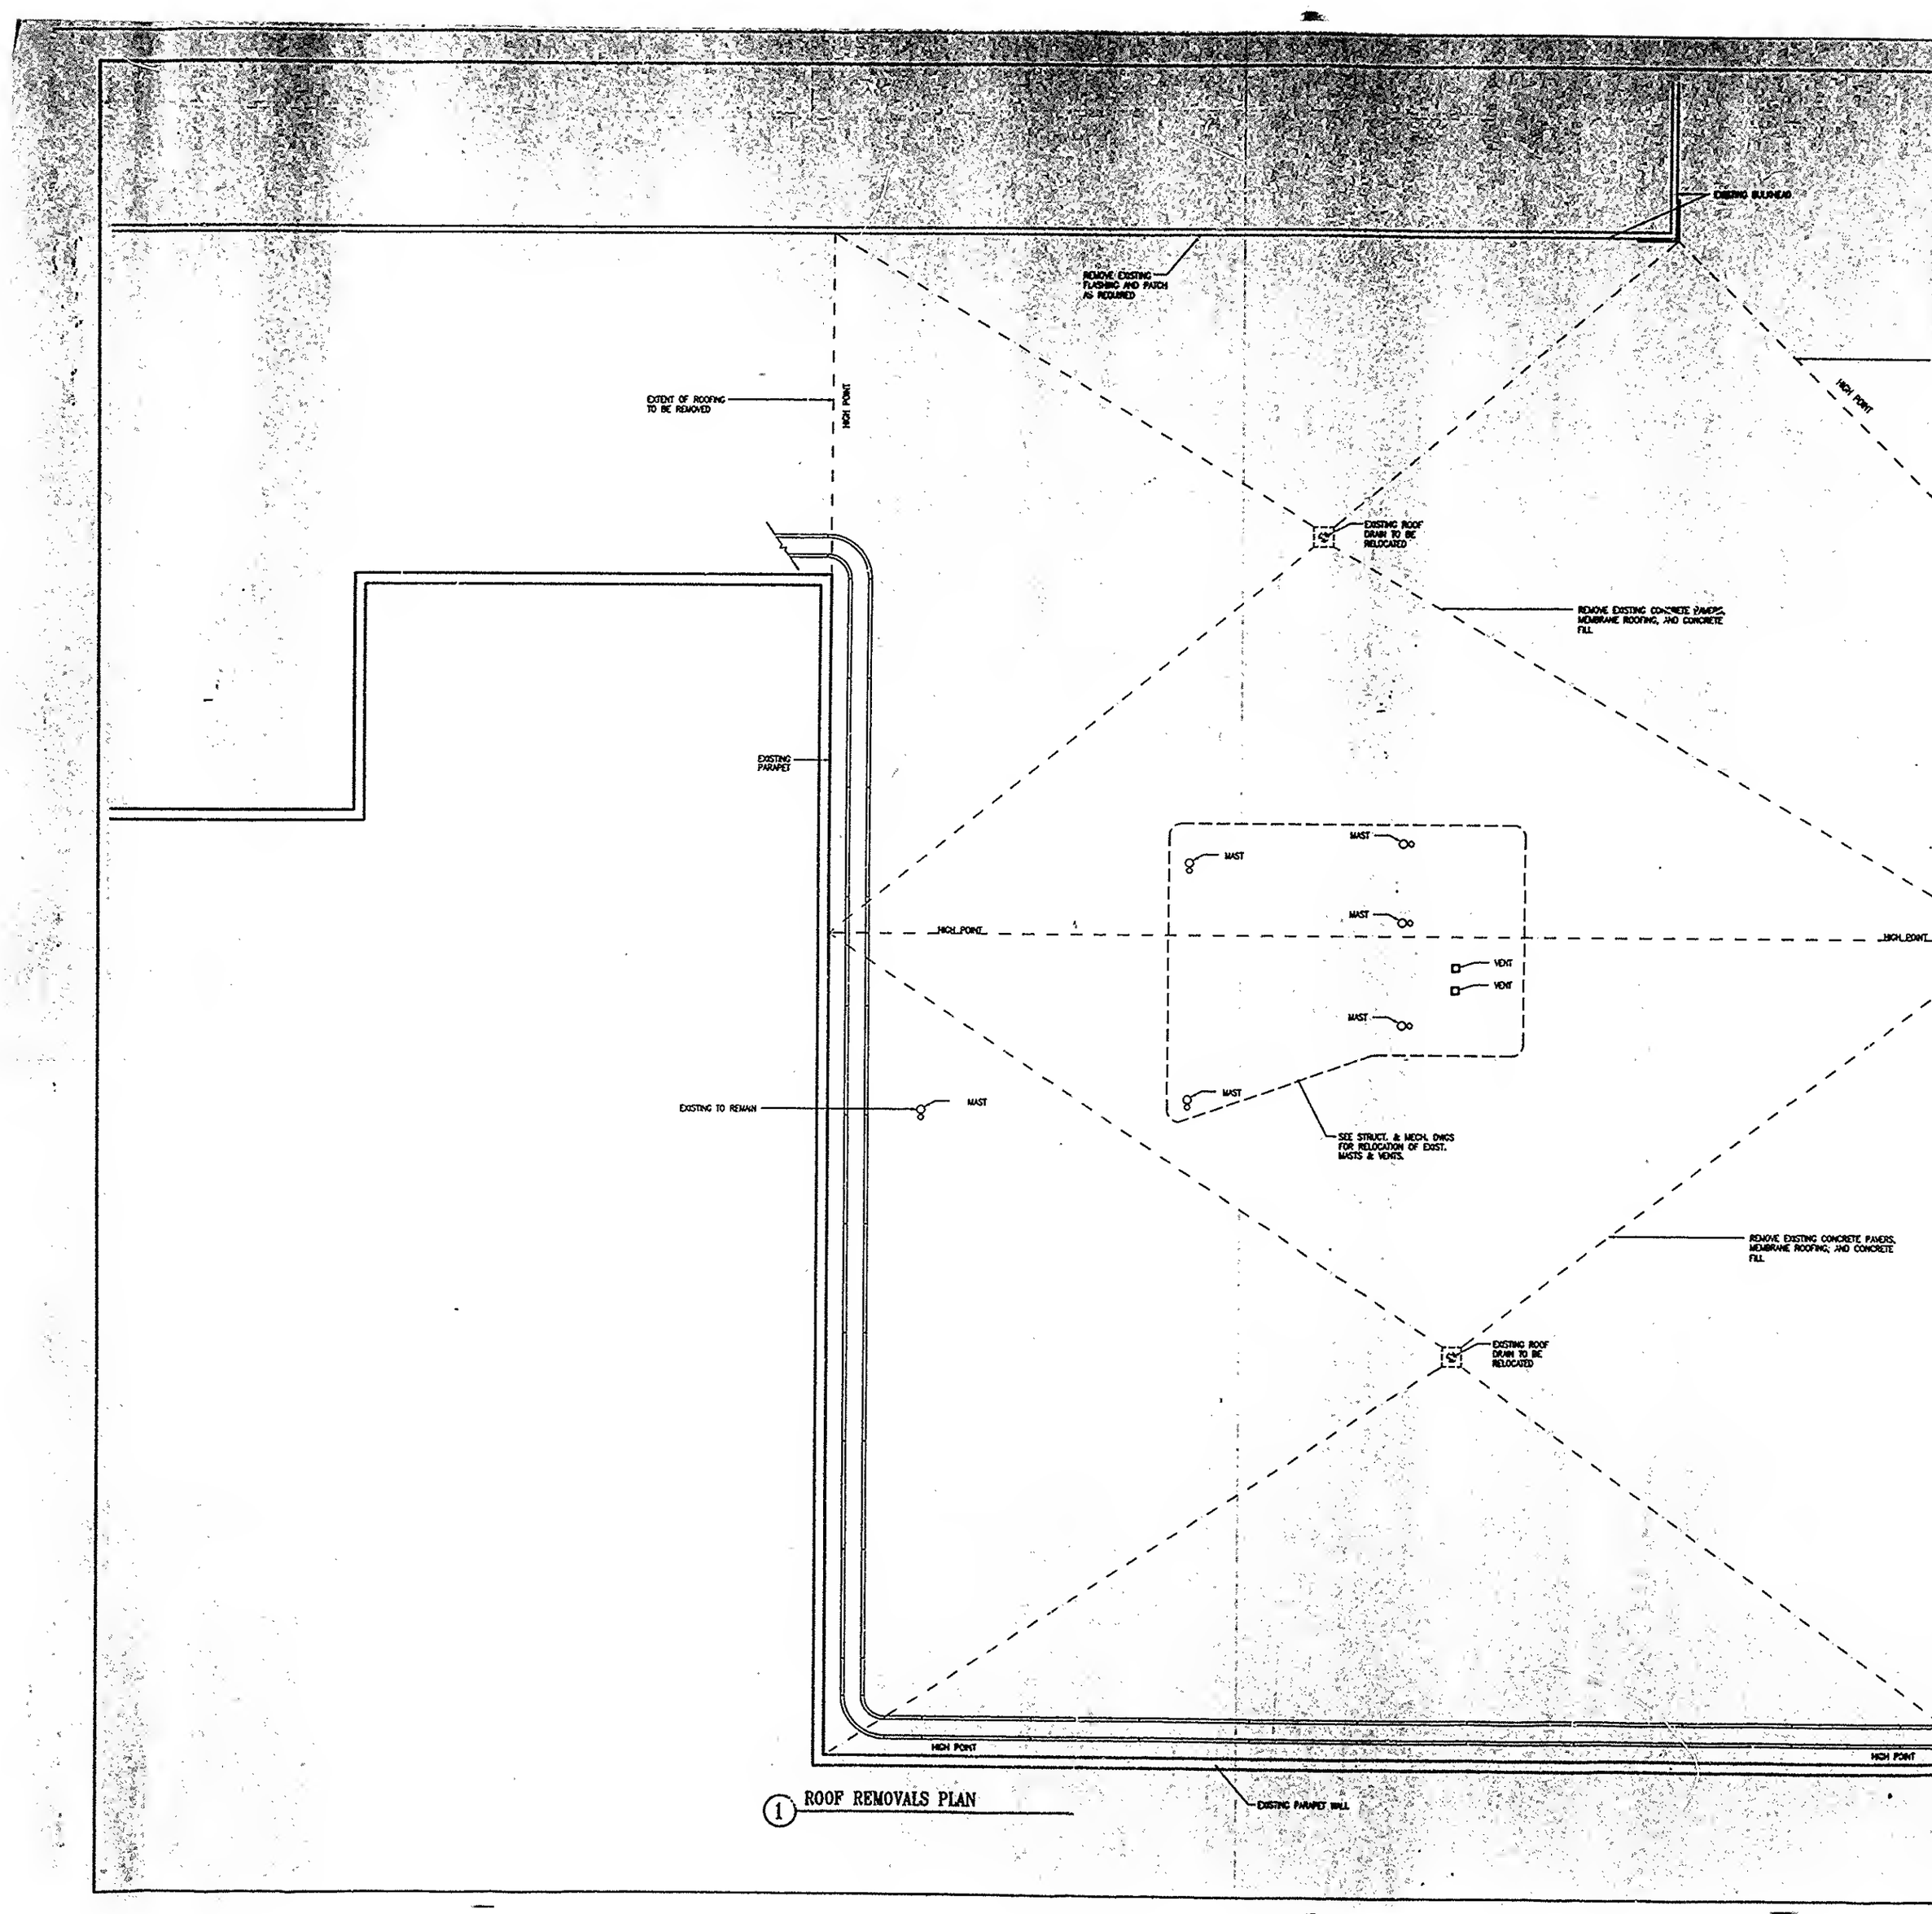

1 ROOF REMOVALS PLAN